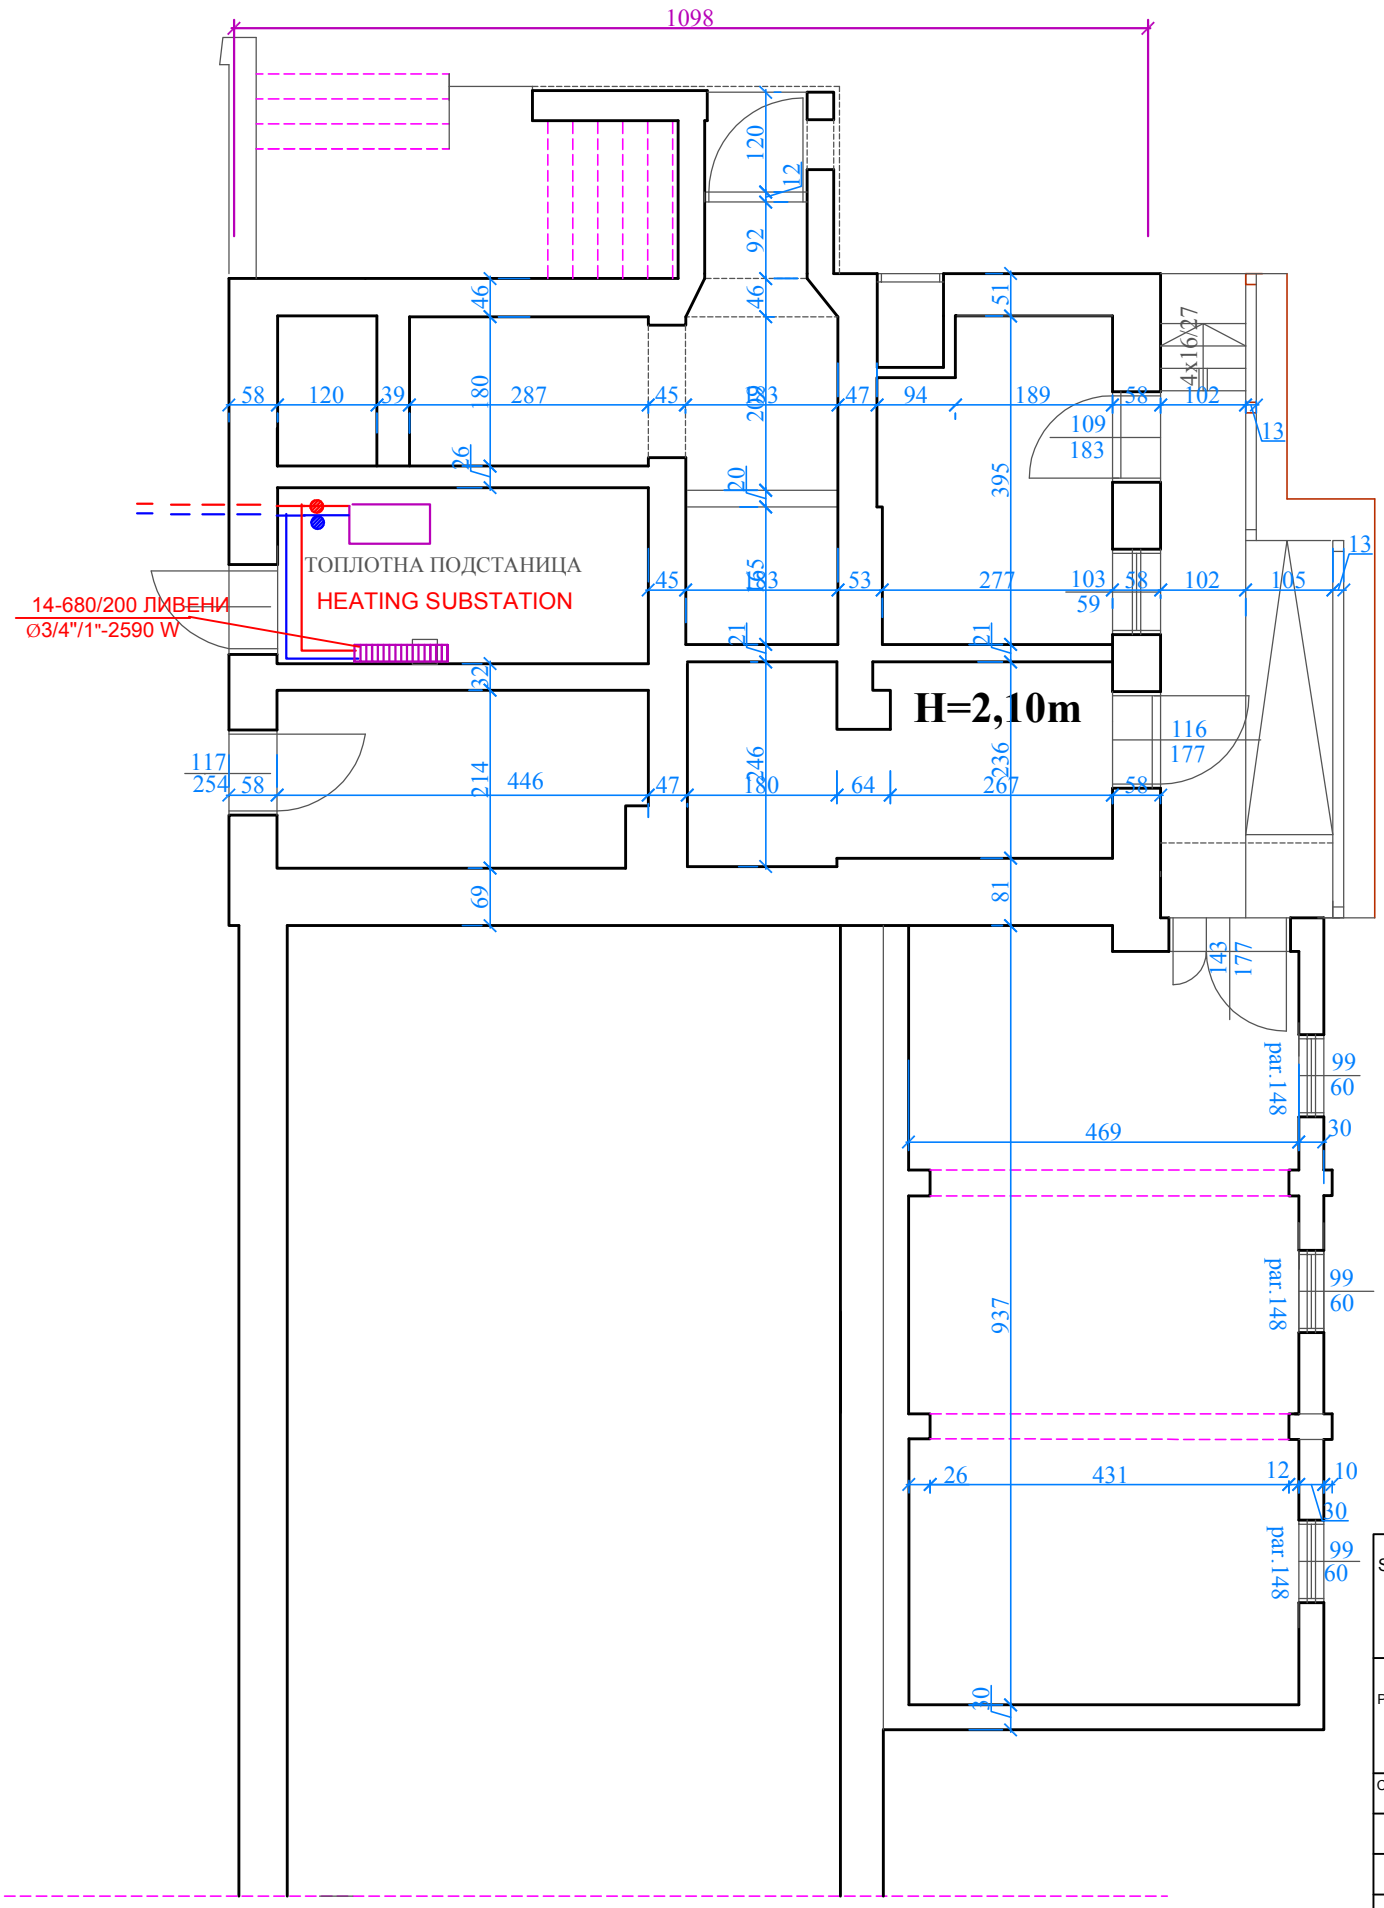

CONNECTION IN THE BASEMENT WALL PAINTERS ROOM

ПРИКЉУЧАК У СУТЕРЕНУ-ПРОСТОРИЈА МОЛЕРИ

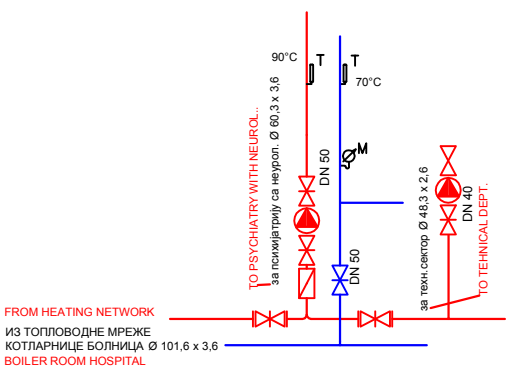

SMEDEREVO DIRECTORATE FOR BUILDING, URBANISM AND CONSTRUCTION LAND Public Enterprise Unlimited URBANISM DEPARTMENT		PROJECT NUMBER 1372/13
		YEAR OF DRAFTING 2013
PROJECT TITLE	MAIN PROJECT OF ADAPTATION AND REHABILITATION OF THE OLD BUILDING OF PSYCHIATRY DEPARTMENT IN SMEDEREVO Heating instalations in the cellar	
CHIEF PROJECT ENGINEER	Gordana Stević, mechanical eng.	ATTACHMENT
ASSOCIATE	Srećko Jašović, mechanical technician	CELLAR BASE
ASSOCIATE		
DEPARTMENT MANAGER Vladislava Ž. Ristović, architect		LAYOUT Nr. 5 / SCALE 1 : 100

ДИРЕКЦИЈА ЗА ИЗГРАДЊУ, УРБАНИЗАМ И ГР. ЗЕМЉИШТЕ СМЕДЕРЕВО Ј.П. са п.о. СЕКТОР ЗА УРБАНИЗАМ		БРОЈ ПРОЈЕКТА 1372/13
		ГОДИНА ИЗРАДЕ 2013
НАЗИВ ЦРТЕЖА	ГЛАВНИ ПРОЈЕКАТ АДАПТАЦИЈЕ И САНАЦИЈЕ СТАРЕ ЗГРАДЕ ПСИХИЈАТРИЈЕ У СМЕДЕРЕВУ -ИНСТАЛАЦИЈА ГРЕЈАЊА У ПОДРУМУ	
ОДГОВОРНИ ПРОЈЕКТАНТ	Стевић Гордана, дипл.маш.инж.	ПРИЛОГ
САРАДНИК	Јашовић Срећко, маш.тех.	ОСНОВА ПОДРУМА
САРАДНИК		
РУКОВОДИЛАЦ СЕКТОРА Владислава Ж.Ристовић, дипл.инж.арх.	БРОЈ ЦРТЕЖА 5	РАЗМЕРА 1:100

ОСНОВА ПОДРУМА- ПРИКАЗ ИНСТАЛАЦИЈЕ ГРЕЈАЊА

BASEMENT CELLAR BASE - HEATING INSTALLATION OVERVIEW