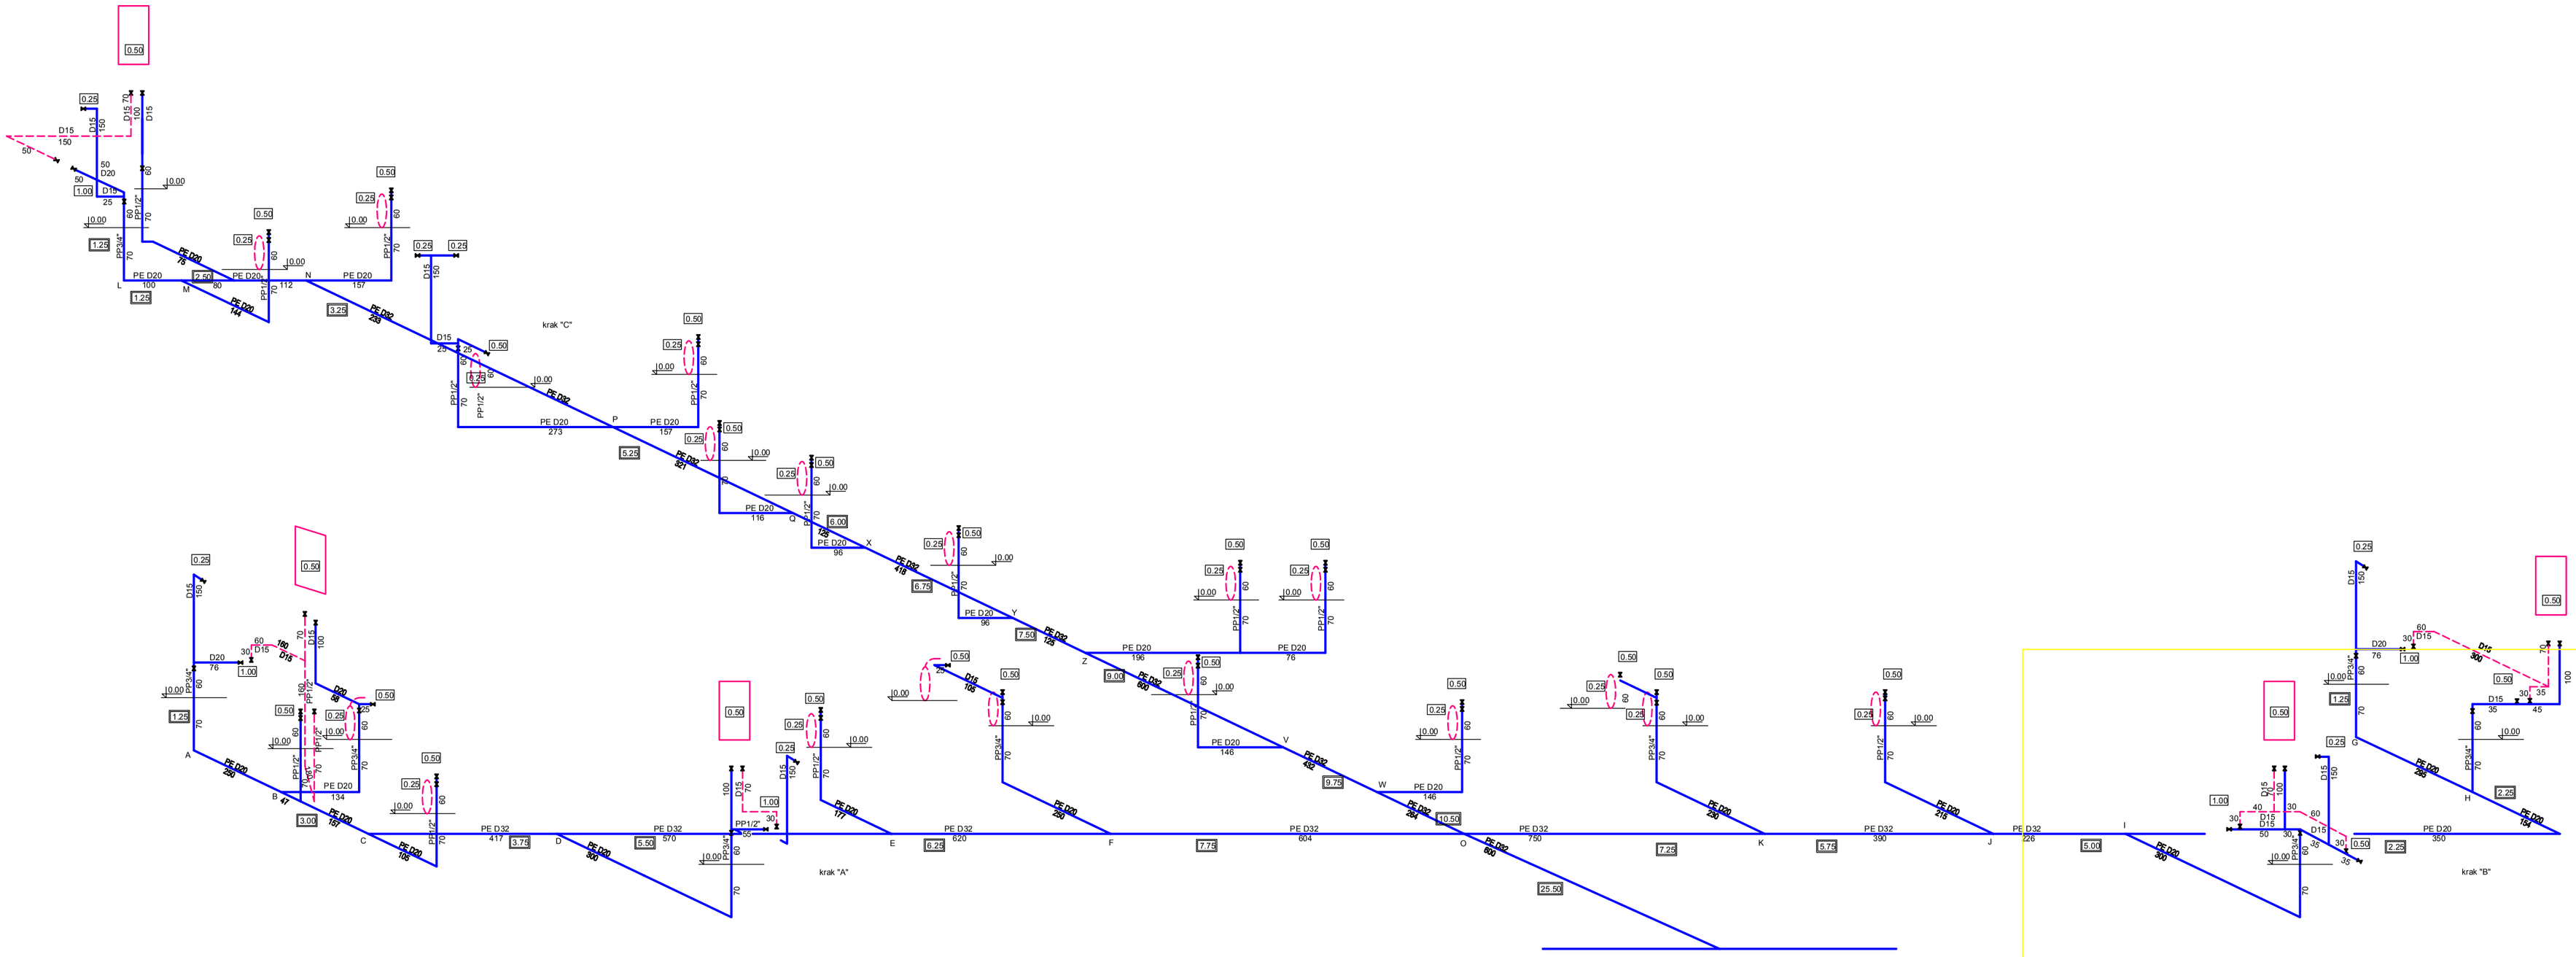

ИЗОМЕТРИЈА

ISOMETRIC

SMEDEREVO DIRECTORATE FOR BUILDING, URBANISM AND CONSTRUCTION LAND Public Enterprise Unlimited URBANISM DEPARTMENT		PROJECT NUMBER 1372/13
		YEAR OF DRAFTING 2013
PROJECT TITLE	MAIN PROJECT OF ADAPTATION AND REHABILITATION OF THE OLD BUILDING OF PSYCHIATRY DEPARTMENT IN SMEDEREVO PLANNED CONDITION	
CHIEF PROJECT ENGINEER	Nebojša Kuzmanović, civil engin eer	ATTACHMENT
		WATER SUPPLY ISOMETRIC
DEPARTMENT MANAGER Vladislava Ž. Ristović, architect		LAYOUT Nr. 2 / SCALE 1 : 50

ДИРЕКЦИЈА ЗА ИЗГРАДЊУ, УРБАНИЗАМ И ГР. ЗЕМЉИШТЕ СМЕДЕРЕВО Ј.П. са п.о. СЕКТОР ЗА УРБАНИЗАМ	БРОЈ ПРОЈЕКТА 1372/13	
	ГОДИНА ИЗРАДЕ 2013	
НАЗИВ ПРОЈЕКТА	**ГЛАВНИ ПРОЈЕКАТ АДАПТАЦИЈЕ И САНАЦИЈЕ СТАРЕ ЗГРАДЕ ПСИХИЈАТРИЈЕ У СМЕДЕРЕВУ НОВОПЛАНИРАНО СТАЊЕ**	
ОДГОВОРНИ ПРОЈЕКТАНТ	Кузмановић Небојша, дипл.инж.грађ.	ПРИЛОГ
		ИЗОМЕТРИЈА ВОДОВОДА
РУКОВОДИЛАЦ СЕКТОРА Владислава Ж.Ристовић, дипл.инж.арх.	БРОЈ ЦРТЕЖА 2	РАЗМЕРА 1:50