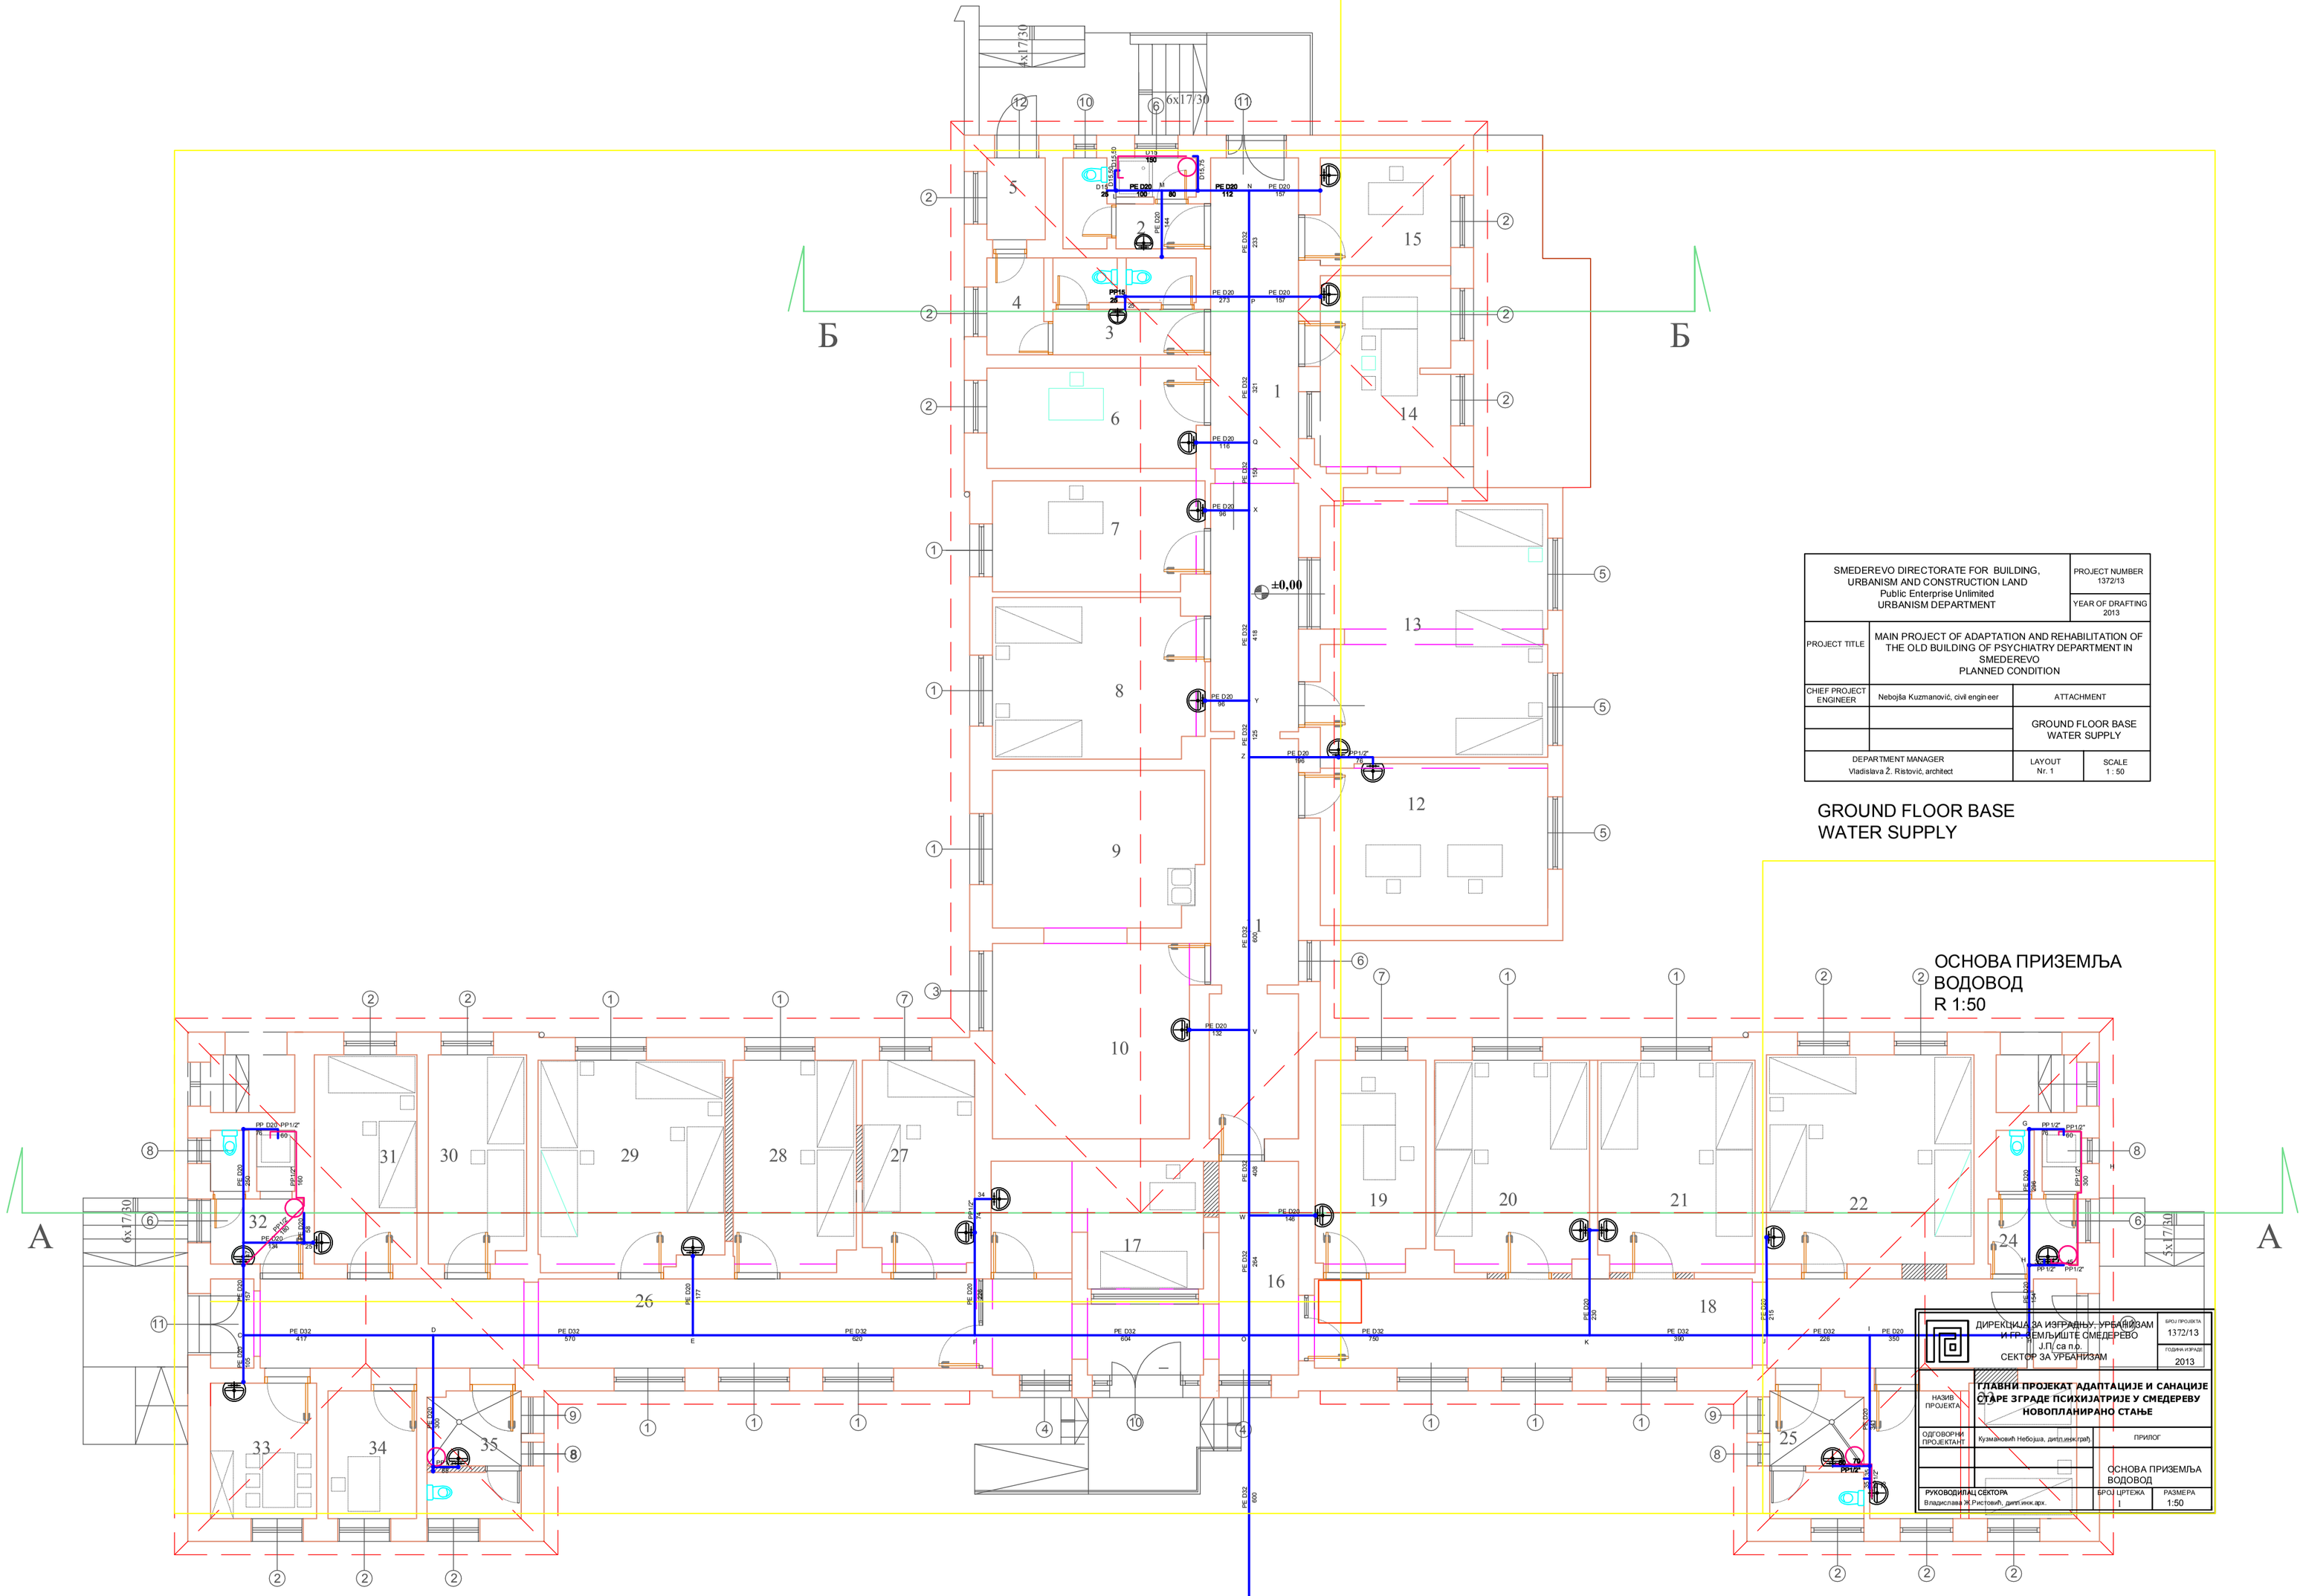

SMEDEREVO DIRECTORATE FOR BUILDING, URBANISM AND CONSTRUCTION LAND Public Enterprise Unlimited URBANISM DEPARTMENT		PROJECT NUMBER 1372/13
		YEAR OF DRAFTING 2013
PROJECT TITLE	MAIN PROJECT OF ADAPTATION AND REHABILITATION OF THE OLD BUILDING OF PSYCHIATRY DEPARTMENT IN SMEDEREVO PLANNED CONDITION	
CHIEF PROJECT ENGINEER	Nebojša Kuzmanović, civil engineer	ATTACHMENT
		GROUND FLOOR BASE WATER SUPPLY
DEPARTMENT MANAGER Vladislava Ž. Ristović, architect	LAYOUT Nr. 1	SCALE 1 : 50

GROUND FLOOR BASE
WATER SUPPLY

ОСНОВА ПРИЗЕМЉА
ВОДОВОД
R 1:50

ДИРЕКЦИЈА ЗА ИЗГРАДЊУ, УРБАНИЗАМ И ГР. ЗЕМЉИШТЕ СМЕДЕРЕВО ЈП(са п.о. СЕКТОР ЗА УРБАНИЗАМ		БРОЈ ПРОЈЕКТА 1372/13
		ГОДИНА ИЗРАДЕ 2013
НАЗИВ ПРОЈЕКТА	ГЛАВНИ ПРОЈЕКАТ АДАПТАЦИЈЕ И САНАЦИЈЕ СТАРЕ ЗГРАДЕ ПСИХИЈАТРИЈЕ У СМЕДЕРЕВУ НОВОПЛАНИРАНО СТАЊЕ	
ОДГОВОРНИ ПРОЈЕКТАНТ	Кузмановић Небојша, дипл.инж.грађ.	ПРИЛОГ
		ОСНОВА ПРИЗЕМЉА ВОДОВОД
РУКОВОДИЛАЦ СЕКТОРА Владислава Ж.Ристовић, дипл.инж.арх.	БРОЈ ЦРТЕЖА 1	РАЗМЕРА 1:50