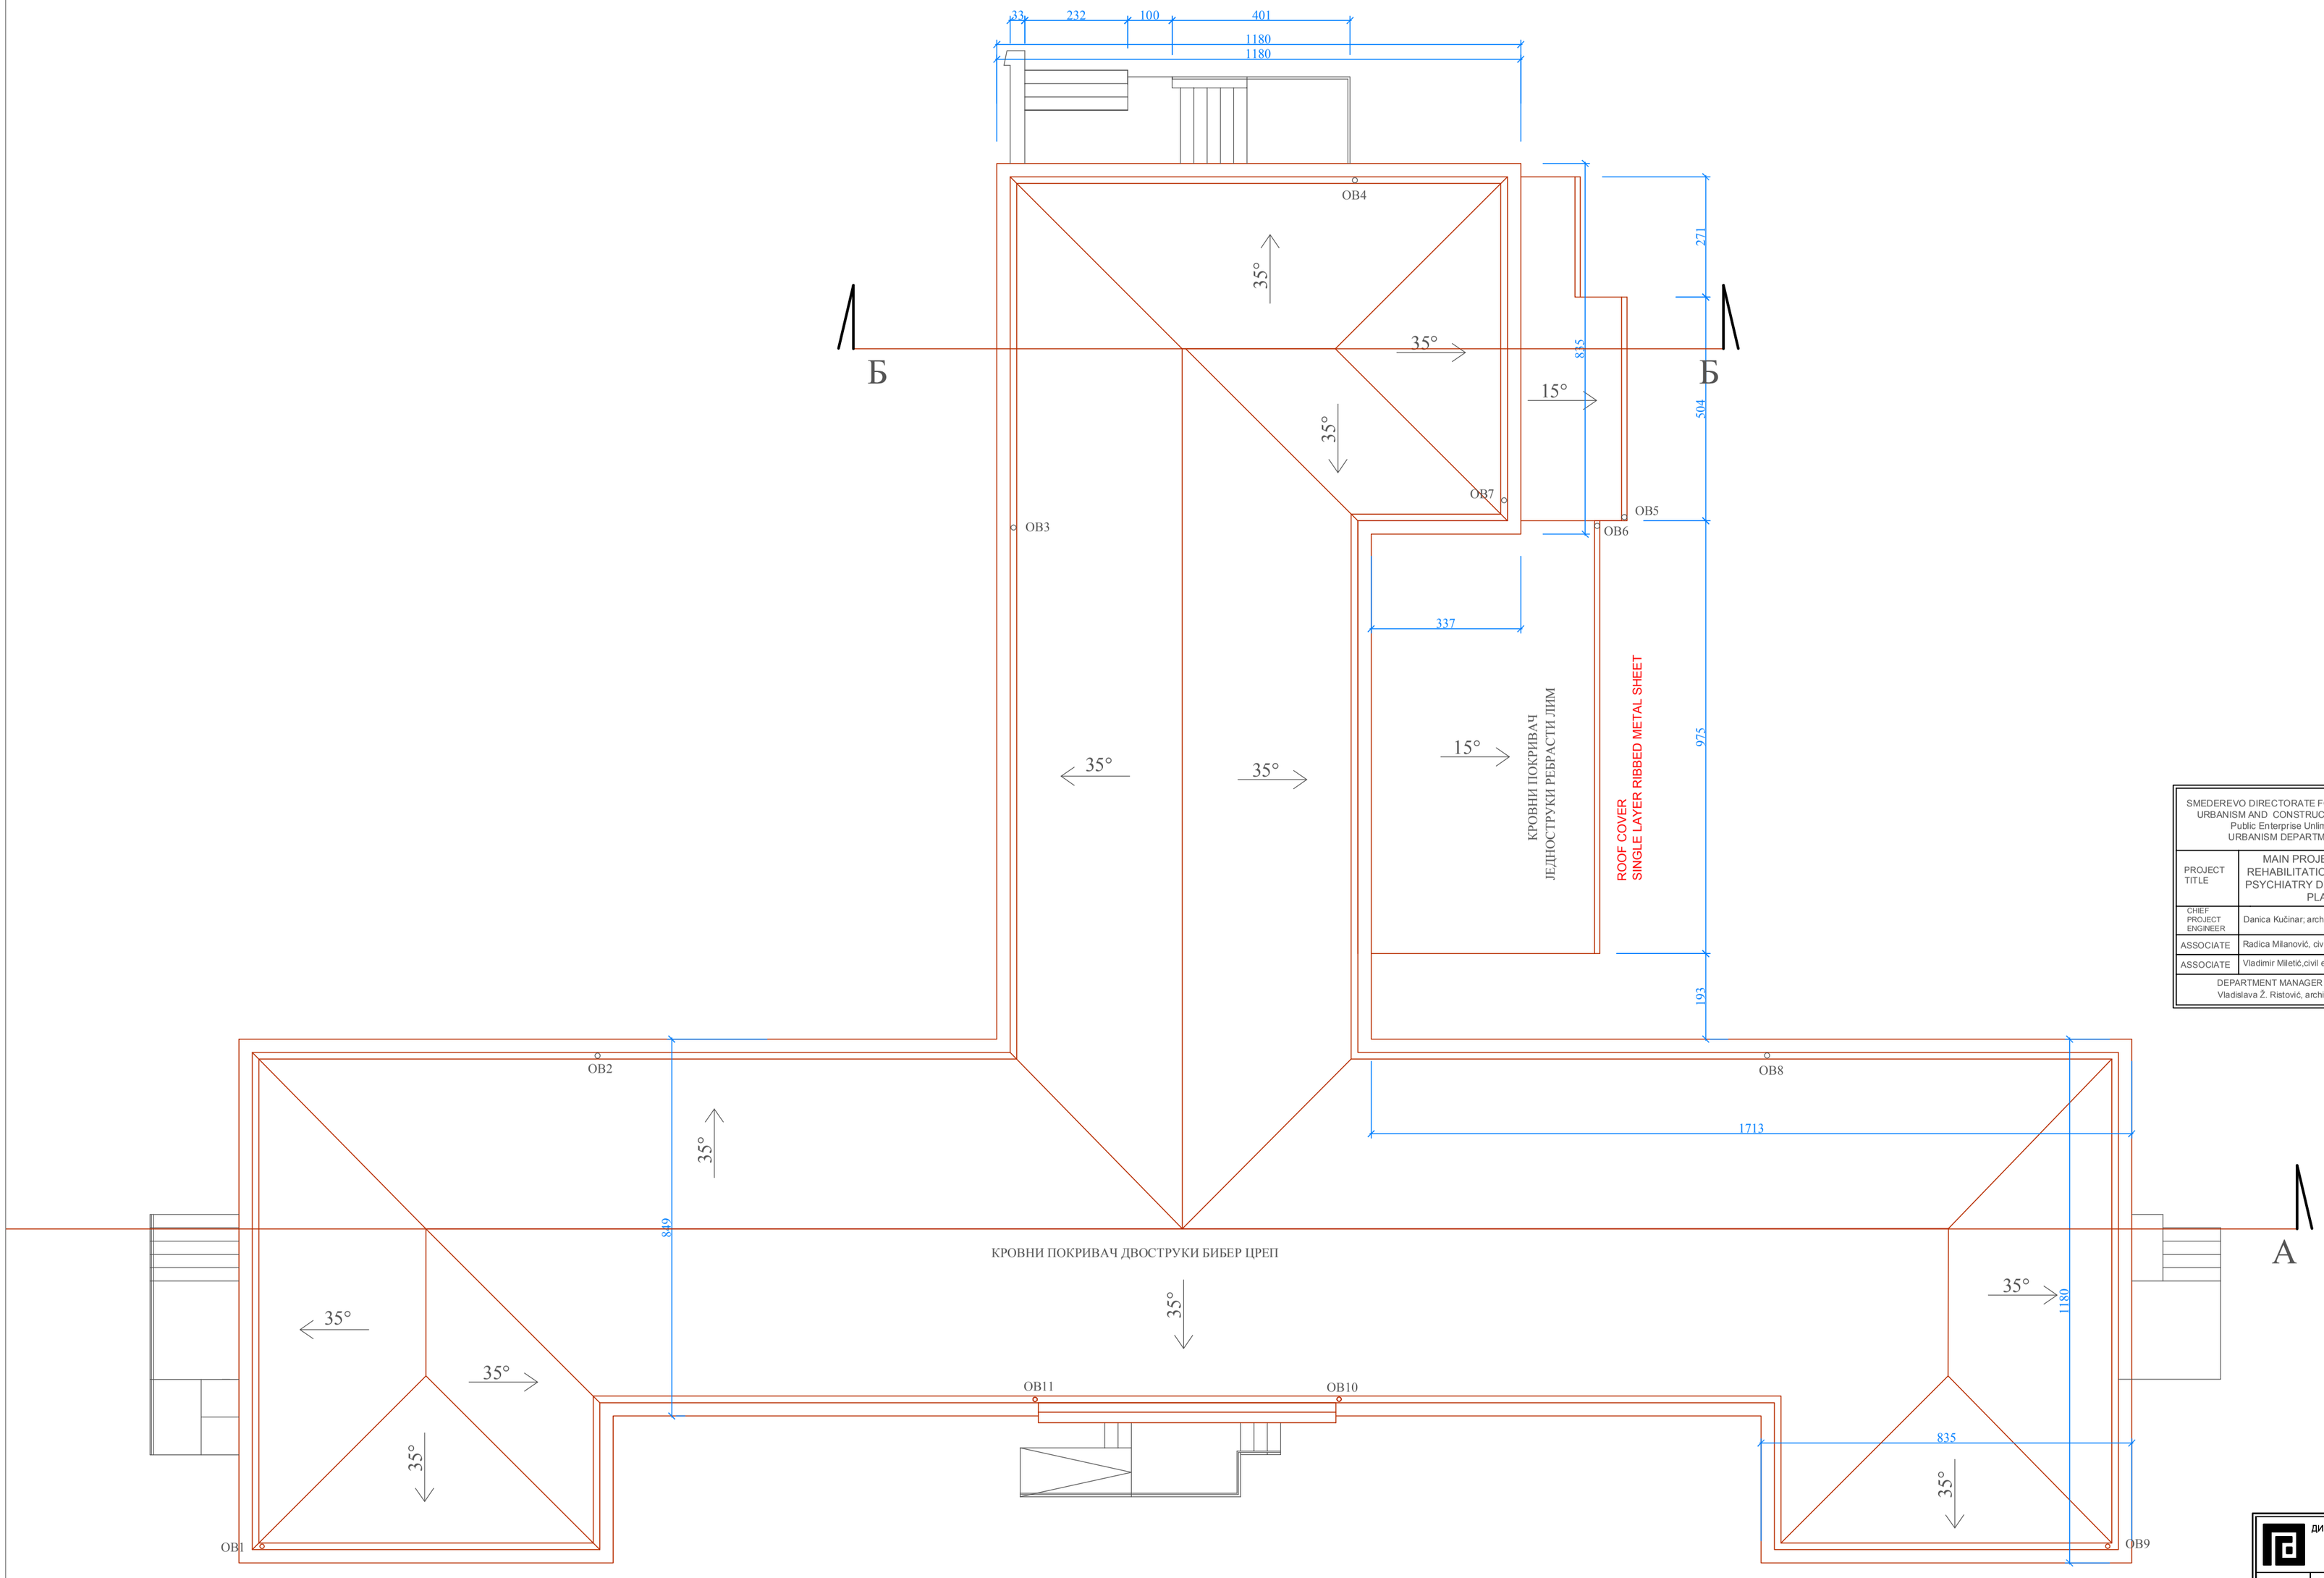

SMEDEREVO DIRECTORATE FOR BUILDING, URBANISM AND CONSTRUCTION LAND Public Enterprise Unlimited URBANISM DEPARTMENT		PROJECT NUMBER 1372/13	
		YEAR OF DRAFTING 2013	
PROJECT TITLE	MAIN PROJECT OF ADAPTATION AND REHABILITATION OF THE OLD BUILDING OF PSYCHIATRY DEPARTMENT IN SMEDEREVO PLANED CONDITION		
CHIEF PROJECT ENGINEER	Danica Kučinar; architect	ATTACHMENT	
ASSOCIATE	Radica Milanović, civil engineer	ROOF LEVELS BASE	
ASSOCIATE	Vladimir Miletić,civil engineer		
DEPARTMENT MANAGER Vladislava Ž. Ristović, architect		LAYOUT Nr.11	SCALE 1:100

11

ДИРЕКЦИЈА ЗА ИЗГРАДЊУ, УРБАНИЗАМ И ГР. ЗЕМЉИШТЕ СМЕДЕРЕВО Ј.П. СВ п.о. СЕКТОР ЗА УРБАНИЗАМ		БРОЈ ПРОЈЕКТА 1372/13	
		ГОДИНА ИЗРАДЕ 2013	
НАЗИВ ПРОЈЕКТА	ГЛАВНИ ПРОЈЕКАТ АДАПТАЦИЈЕ И САНАЦИЈЕ СТАРЕ ЗГРАДЕ ПСИХИЈАТРИЈЕ У СМЕДЕРЕВУ НОВОПЛАНИРАНО СТАЊЕ		
ОДГОВОРНИ ПРОЈЕКТАНТ	Кучинар Даница ,дипл.инж.арх.	ПРИЛОГ	
САРАДНИК	Милановић Радица ,грађ.тех.	ОСНОВА КРОВНИХ РАВНИ	
САРАДНИК	Милетић Владимир,грађ.инж.		
РУКОВОДИЛАЦ СЕКТОРА Владислава Ж.Ристовић, дипл.инж.арх.		БРОЈ ЦРТЕЖА 11	РАЗМЕРА 1:100