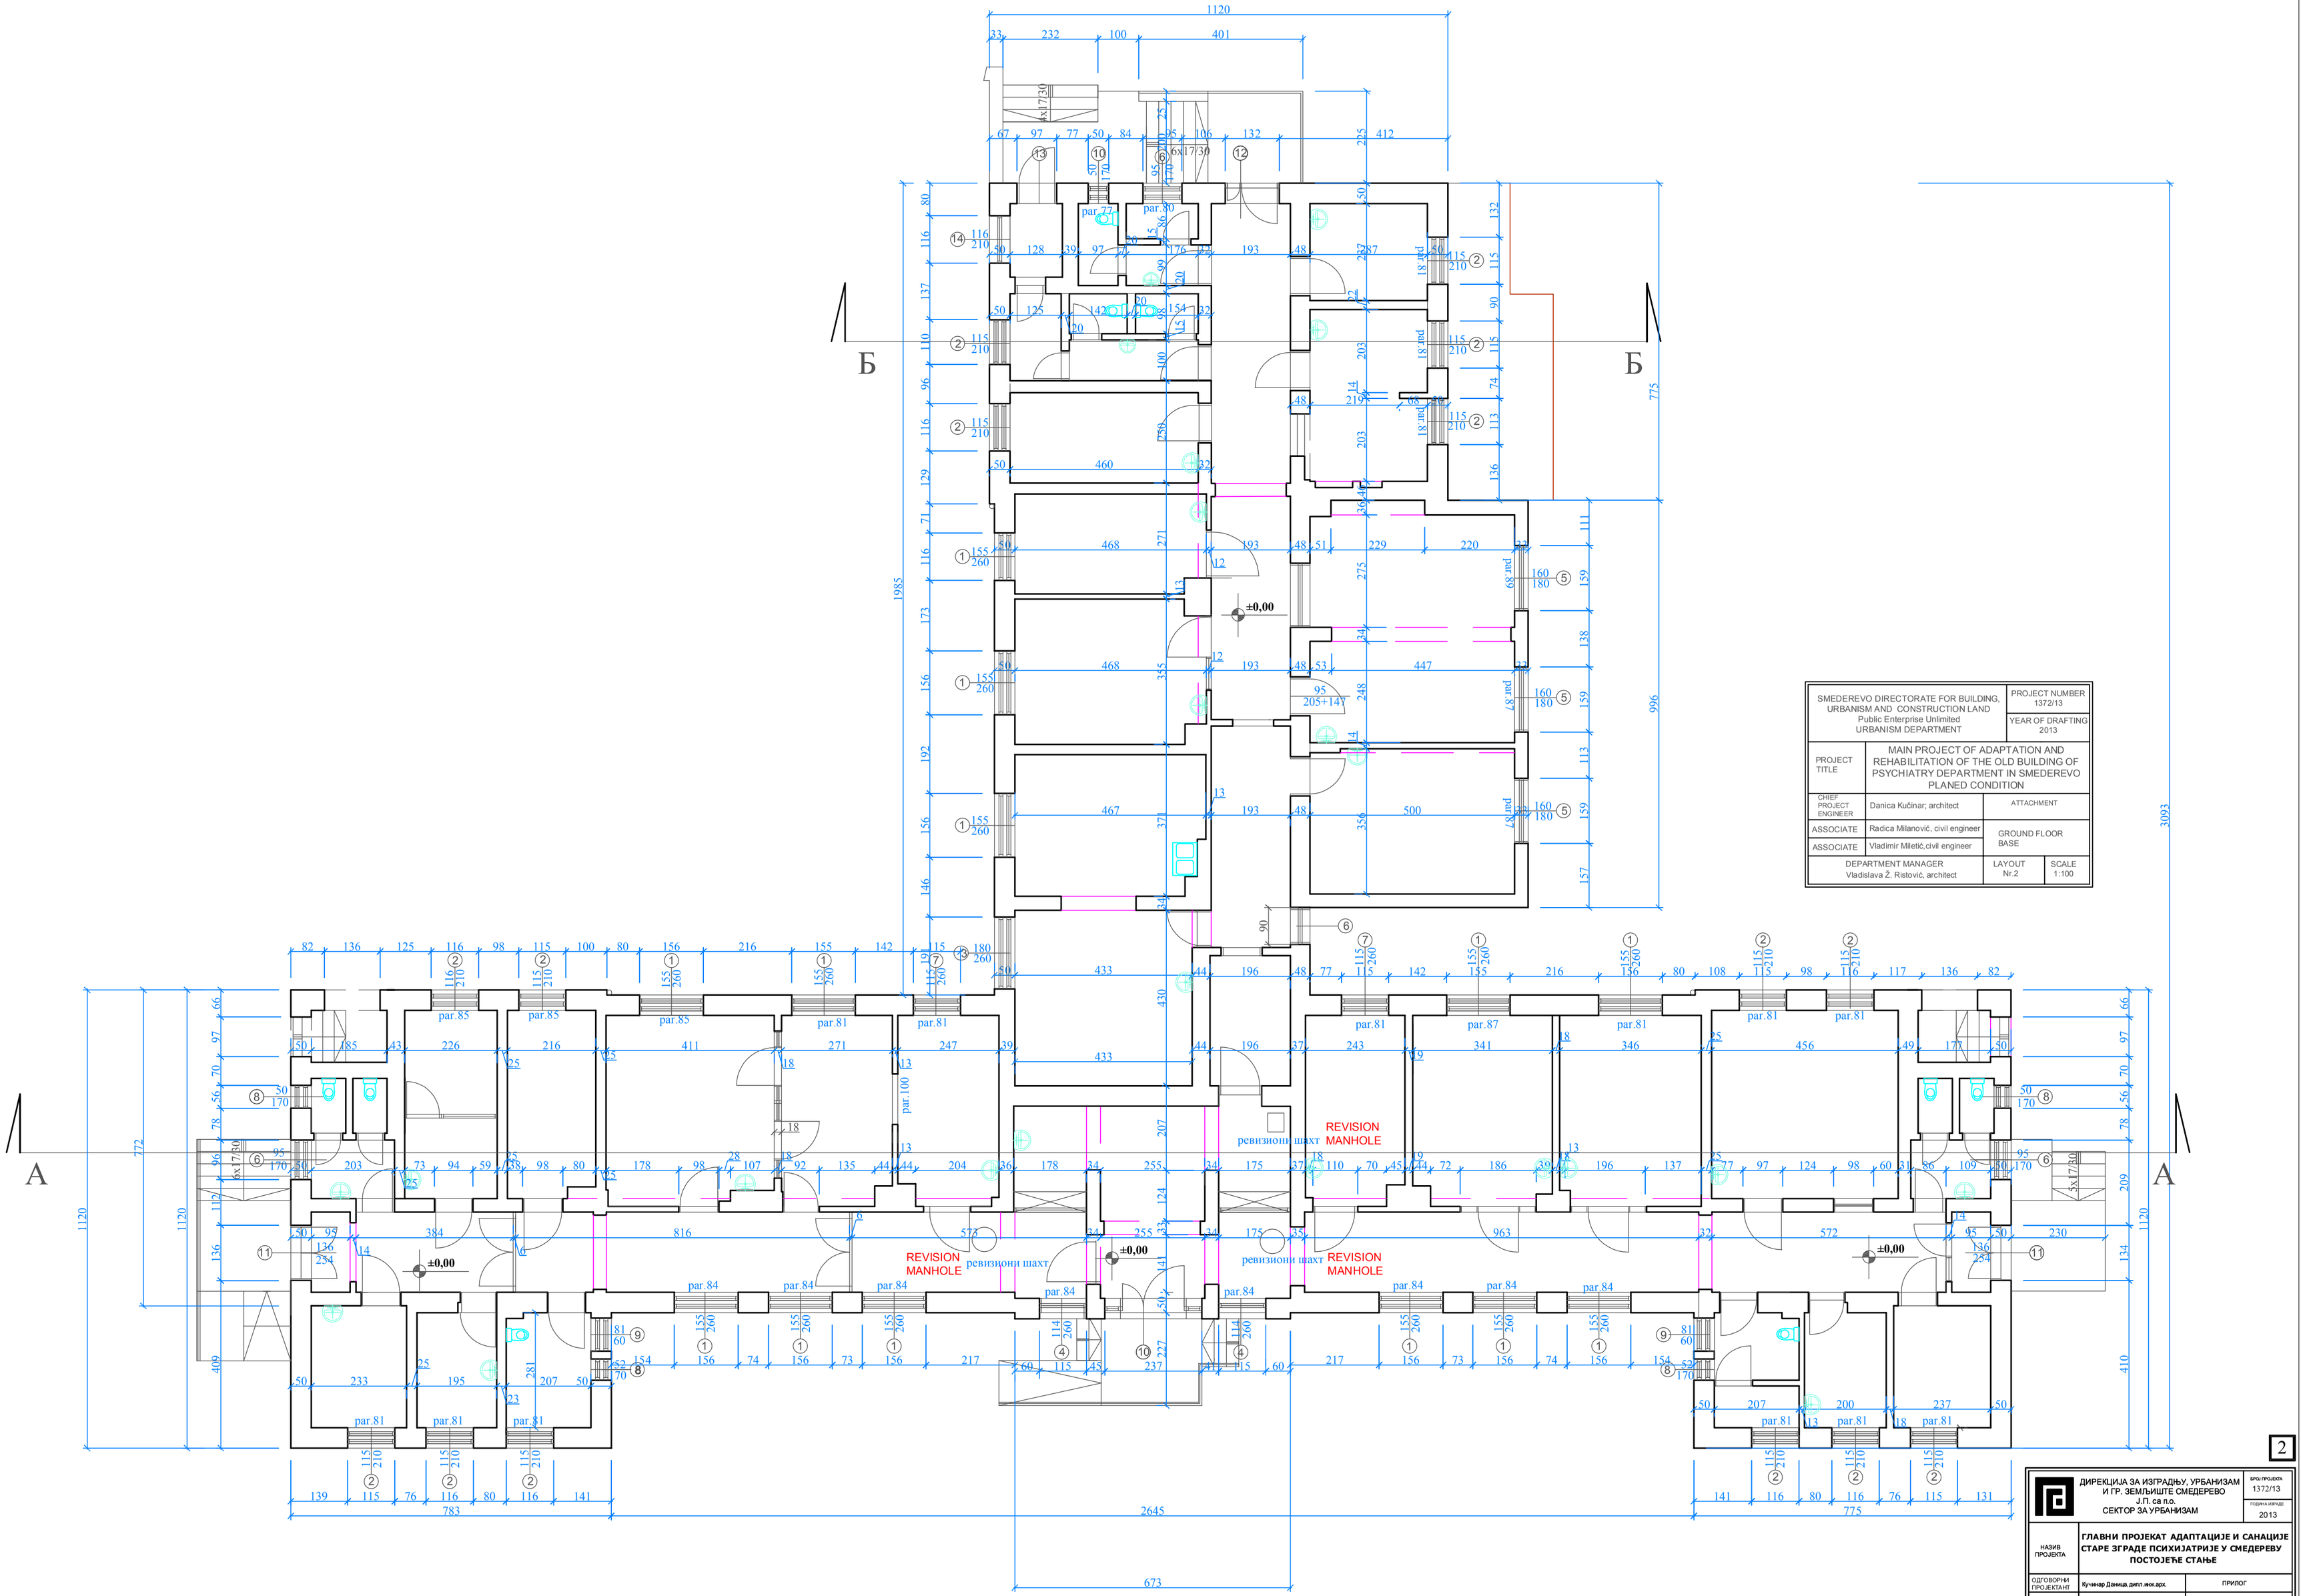

SMEDEREVO DIRECTORATE FOR BUILDING, URBANISM AND CONSTRUCTION LAND Public Enterprise Unlimited URBANISM DEPARTMENT		PROJECT NUMBER 1372/13	
		YEAR OF DRAFTING 2013	
PROJECT TITLE	MAIN PROJECT OF ADAPTATION AND REHABILITATION OF THE OLD BUILDING OF PSYCHIATRY DEPARTMENT IN SMEDEREVO PLANED CONDITION		
CHIEF PROJECT ENGINEER	Danica Kučinar; architect	ATTACHMENT	
ASSOCIATE	Radica Milanović, civil engineer	GROUND FLOOR BASE	
ASSOCIATE	Vladimir Miletić,civil engineer		
DEPARTMENT MANAGER Vladislava Ž. Ristović, architect		LAYOUT Nr.2	SCALE 1:100

2

ДИРЕКЦИЈА ЗА ИЗГРАДЊУ, УРБАНИЗАМ И ГР. ЗЕМЉИШТЕ СМЕДЕРЕВО Ј.П. са п.о. СЕКТОР ЗА УРБАНИЗАМ		БРОЈ ПРОЈЕКТА 1372/13	
		ГОДИНА ИЗРАДЕ 2013	
НАЗИВ ПРОЈЕКТА	ГЛАВНИ ПРОЈЕКАТ АДАПТАЦИЈЕ И САНАЦИЈЕ СТАРЕ ЗГРАДЕ ПСИХИЈАТРИЈЕ У СМЕДЕРЕВУ ПОСТОЈЕЋЕ СТАЊЕ		
ОДГОВОРНИ ПРОЈЕКТАНТ	Кучинар Даница, дипл.инж.арх.	ПРИЛОГ	
САРАДНИК	Милановић Радица, грађ.тех.	ОСНОВА ПРИЗЕМЉА	
САРАДНИК	Милетић Владимир, грађ.инж.		
РУКОВОДИЛАЦ СЕКТОРА Владислава Ж.Ристовић, дипл.инж.арх.		БРОЈ ЦРТЕЖА 2	РАЗМЕРА 1:100