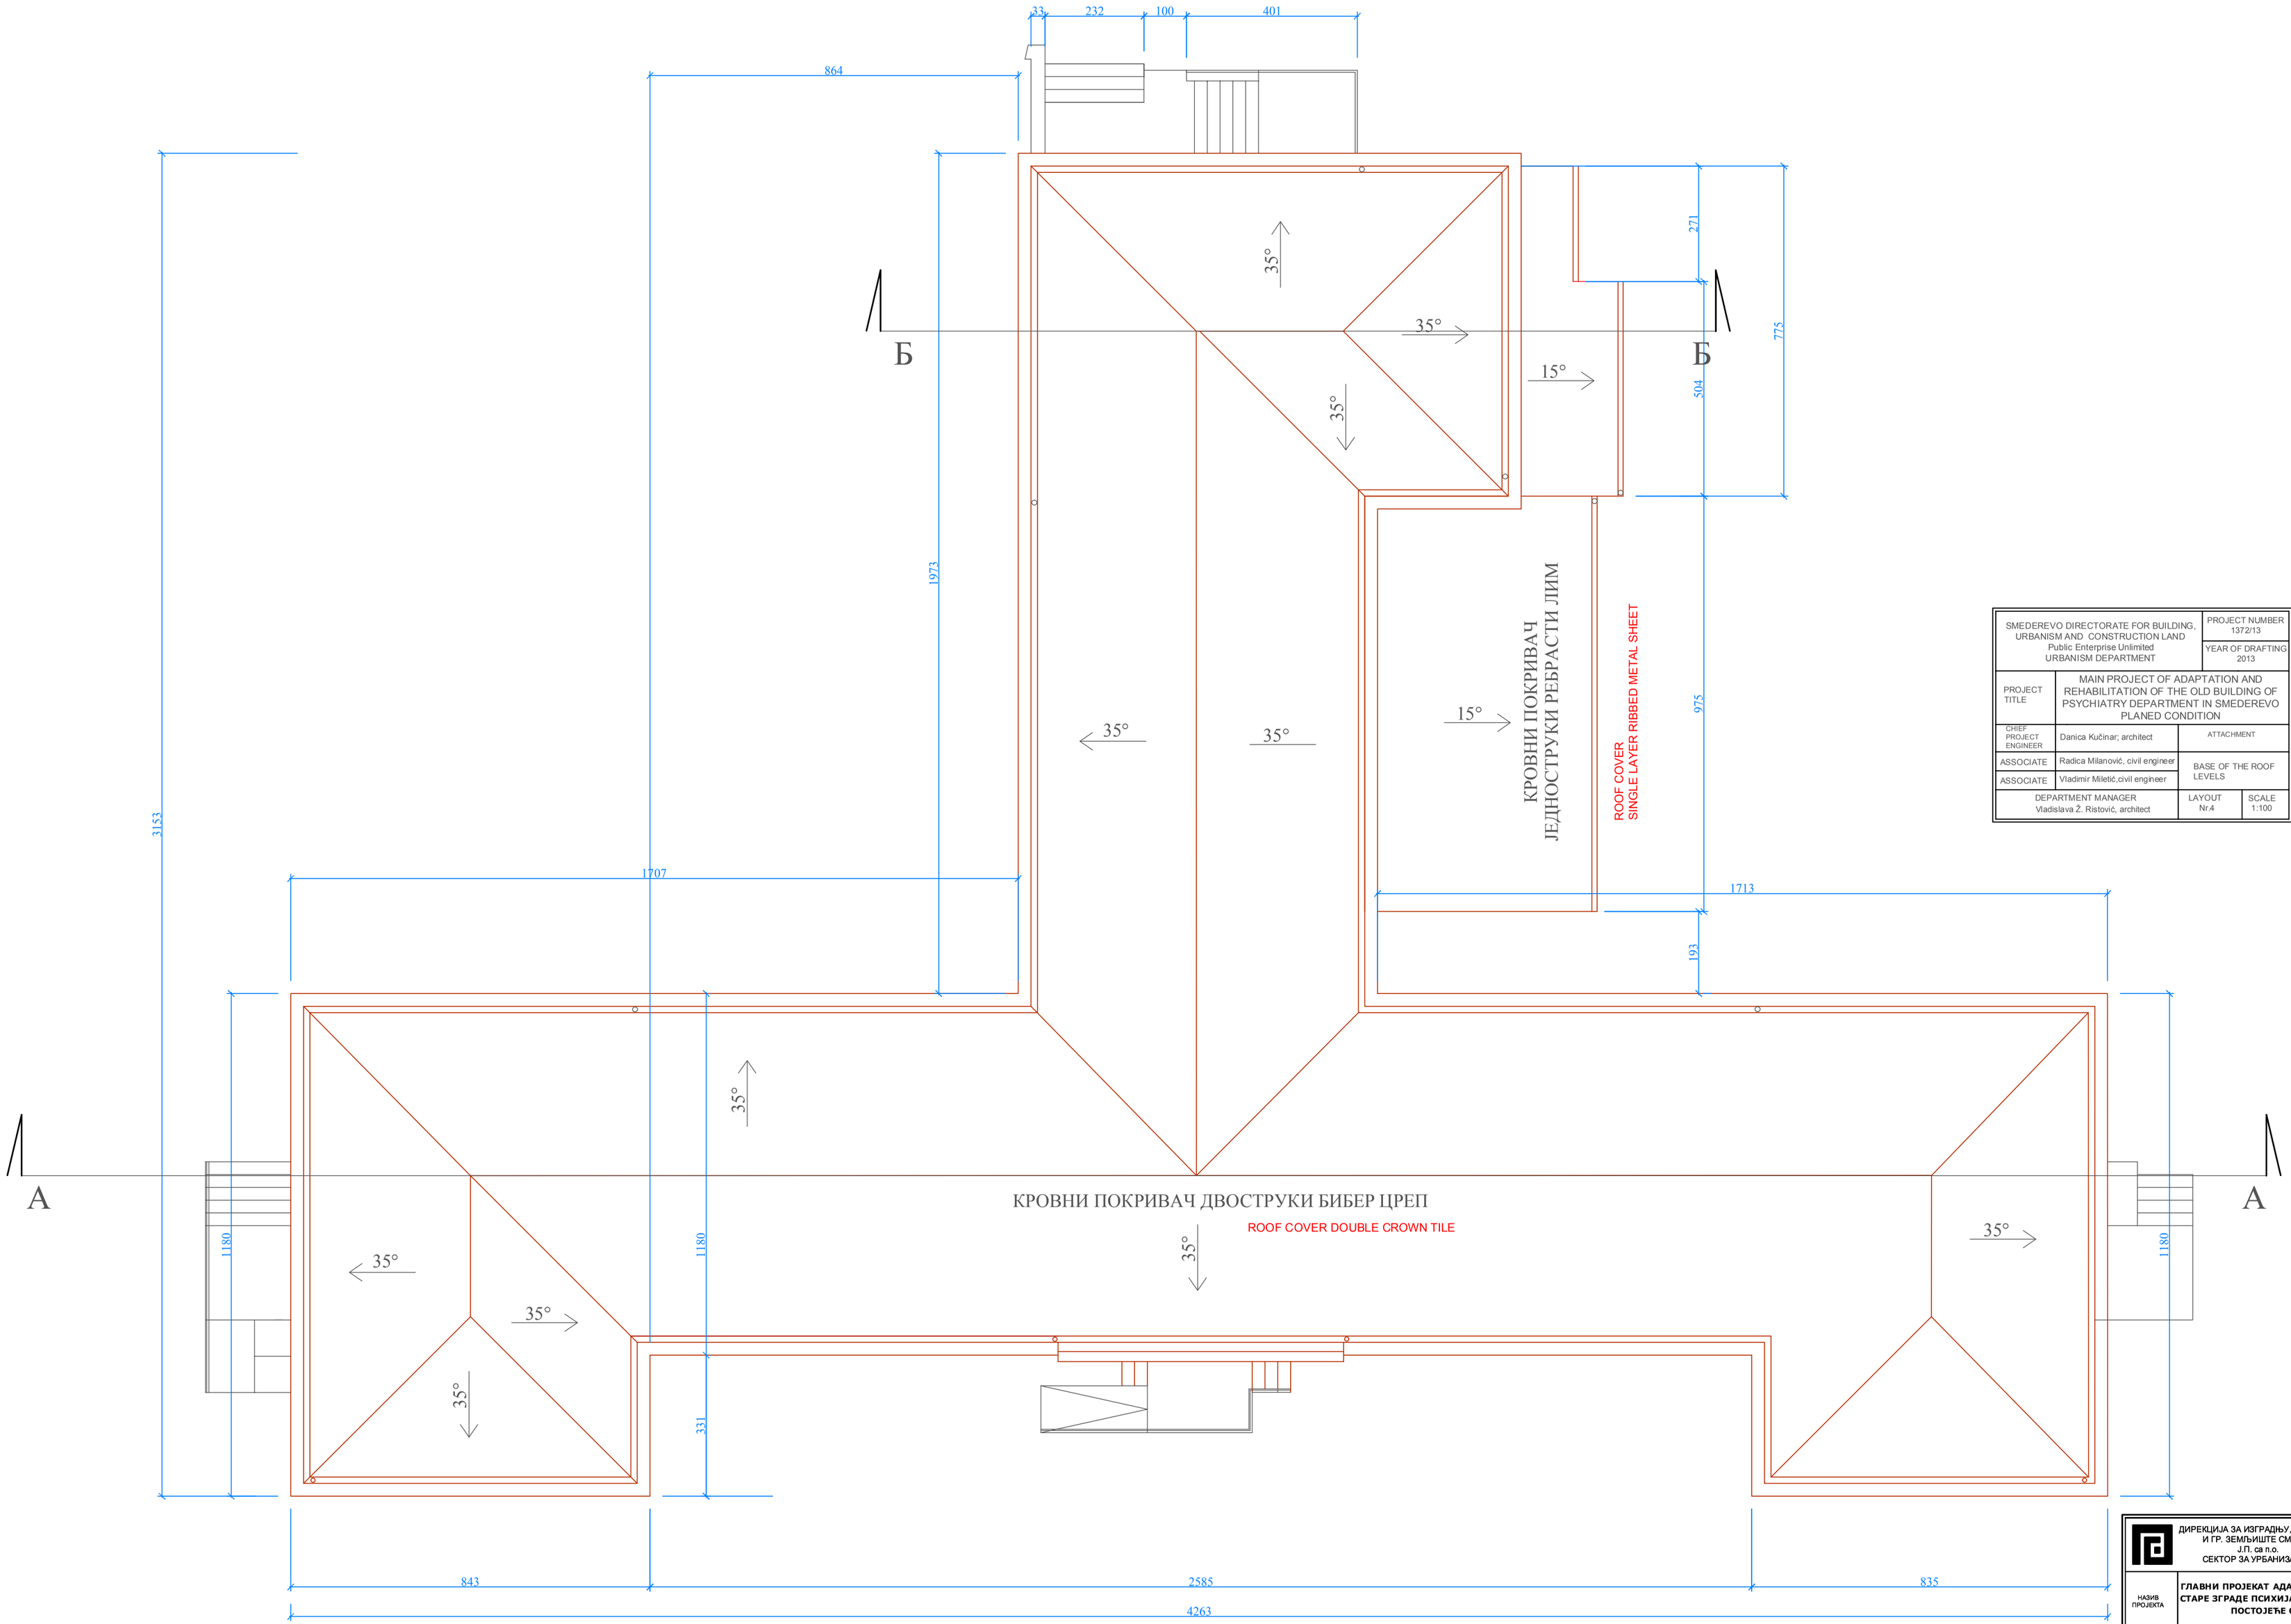

SMEDEREVO DIRECTORATE FOR BUILDING, URBANISM AND CONSTRUCTION LAND Public Enterprise Unlimited URBANISM DEPARTMENT		PROJECT NUMBER 1372/13
		YEAR OF DRAFTING 2013
PROJECT TITLE	MAIN PROJECT OF ADAPTATION AND REHABILITATION OF THE OLD BUILDING OF PSYCHIATRY DEPARTMENT IN SMEDEREVO PLANED CONDITION	
CHIEF PROJECT ENGINEER	Danica Kučinar; architect	ATTACHMENT
ASSOCIATE	Radica Milanović, civil engineer	BASE OF THE ROOF LEVELS
ASSOCIATE	Vladimir Miletić,civil engineer	
DEPARTMENT MANAGER Vladislava Ž. Ristović, architect		LAYOUT Nr.4 / SCALE 1:100

4

ДИРЕКЦИЈА ЗА ИЗГРАДЊУ, УРБАНИЗАМ И ГР. ЗЕМЉИШТЕ СМЕДЕРЕВО Д.П. са п.о. СЕКТОР ЗА УРБАНИЗАМ		БРОЈ ПРОЈЕКТА 1372/13
		ГОДИНА ИЗРАДЕ 2013
НАЗИВ ПРОЈЕКТА	ГЛАВНИ ПРОЈЕКАТ АДАПТАЦИЈЕ И САНАЦИЈЕ СТАРЕ ЗГРАДЕ ПСИХИЈАТРИЈЕ У СМЕДЕРЕВУ ПОСТОЈЕЋЕ СТАЊЕ	
ОДГОВОРНИ ПРОЈЕКТАНТ	Кучинар Даница,дипл.инж.арх.	ПРИЛОГ
САРАДНИК	Милановић Радица,грађ.тех.	ОСНОВА КРОВНИХ РАВНИ
САРАДНИК	Милетић Владимир,грађ.инж.	
РУКОВОДИЛАЦ СЕКТОРА Владислава Ж.Ристовић, дипл.инж.арх.		БРОЈ ЦРТЕЖА 4 / РАЗМЕРА 1:100